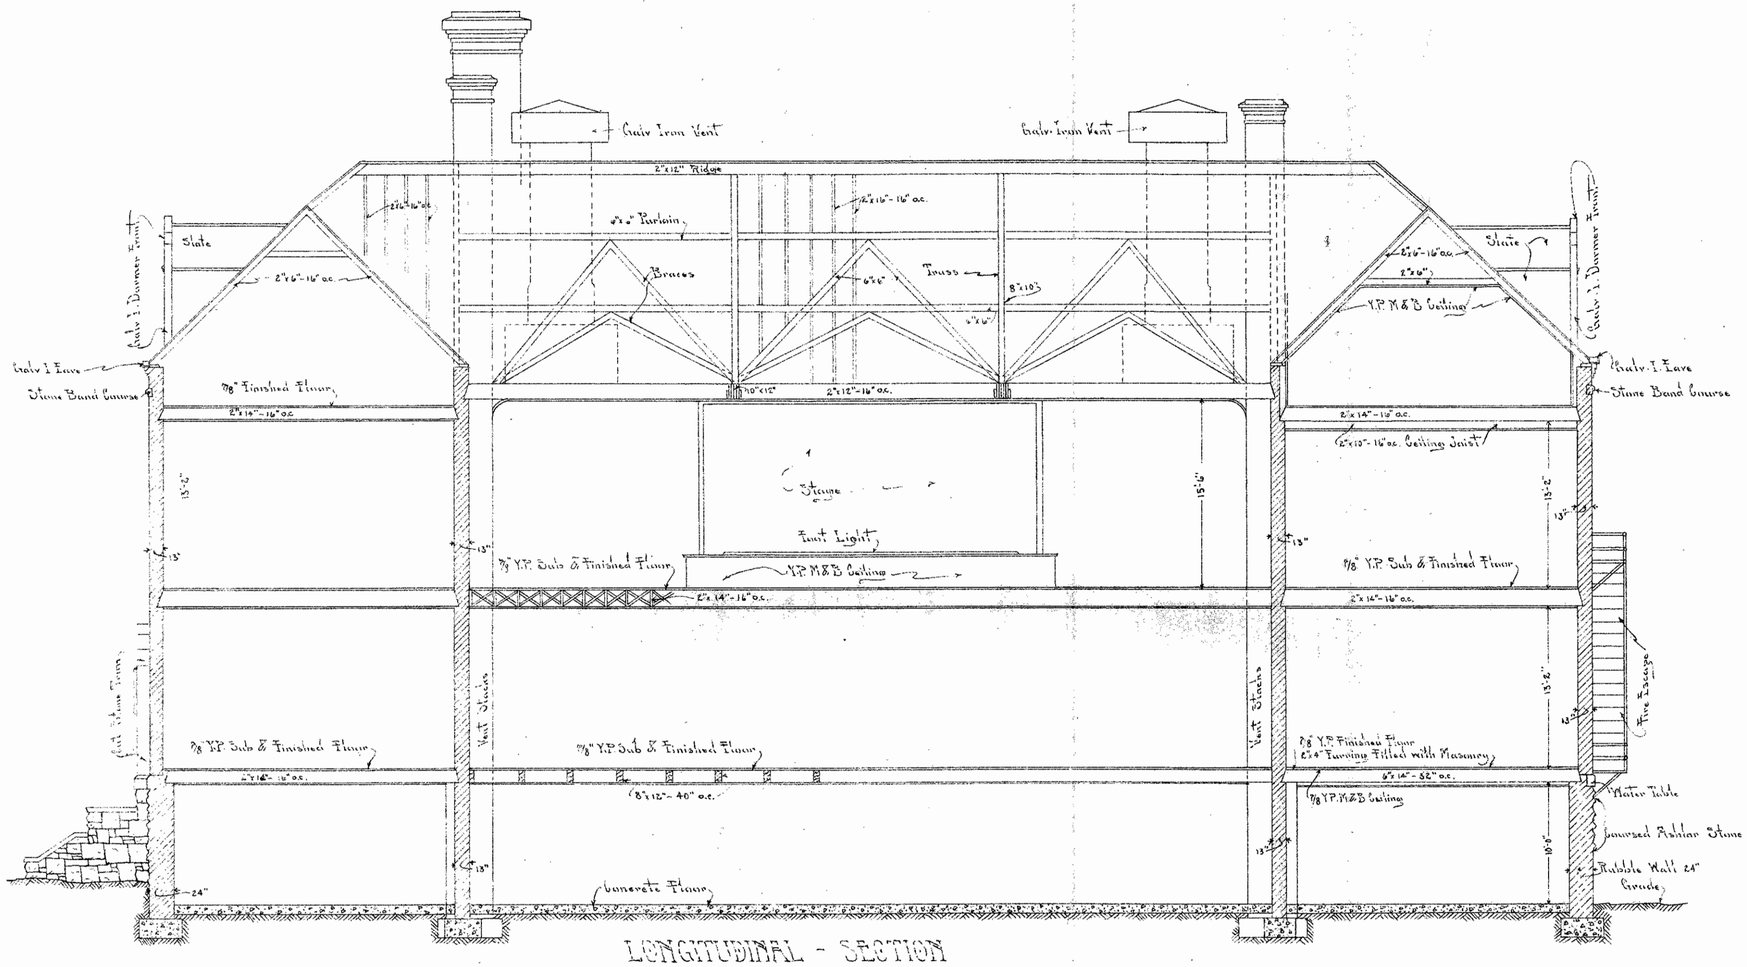

SUMNER - HIGH - SCHOOL

Construction Approved by Kansas City, Mo.
Division - Sections Sumner High School Mo.
Date - August 19.5
Drawn By - G.M.
Traced By - Checked By -
Approved -
Scale 1/4" = 1 Foot